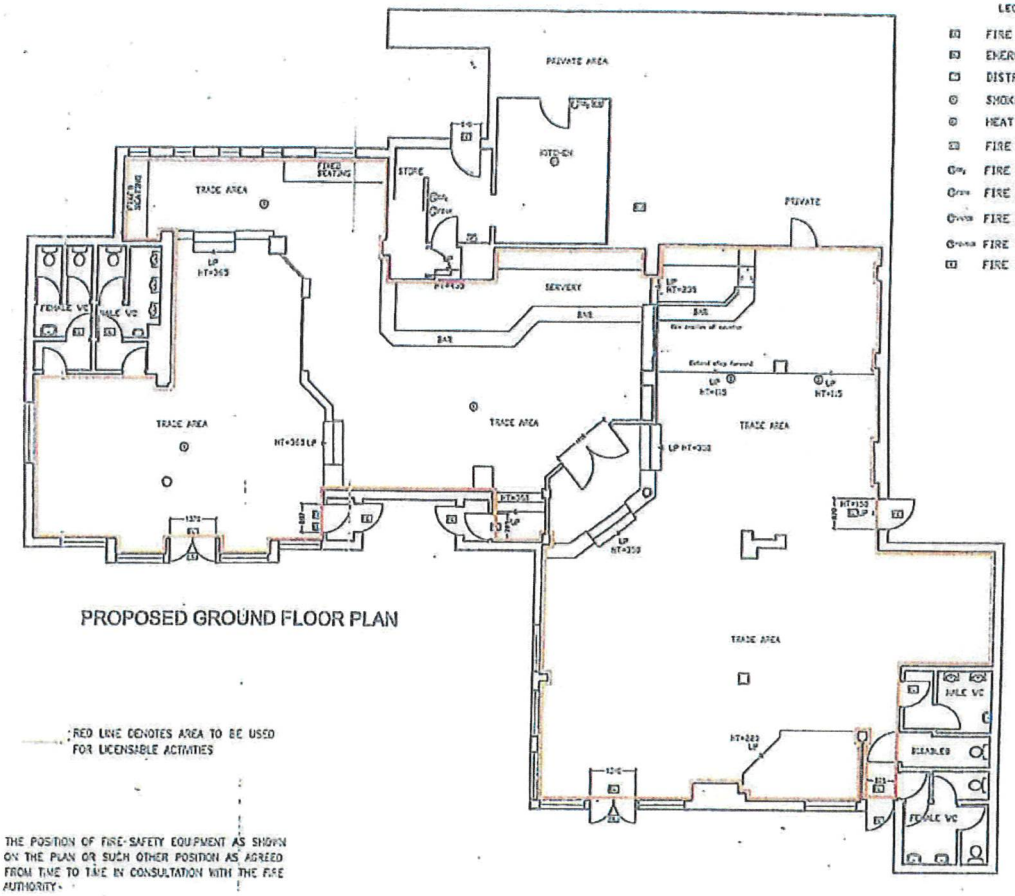

PROPOSED GROUND FLOOR PLAN

LEGEND

- FIRE EXIT
- EMERGENCY LIGHT
- DISTRIBUTION BOARD
- SMOKE DETECTOR
- HEAT DETECTOR
- FIRE BLANKET
- FIRE EXTINGUISHER CO
- FIRE EXTINGUISHER FOAM
- FIRE EXTINGUISHER WATER
- FIRE EXTINGUISHER POWDER
- FIRE ALARM CALL POINT

RED LINE DENOTES AREA TO BE USED FOR LICENSABLE ACTIVITIES

THE POSITION OF FIRE-SAFETY EQUIPMENT AS SHOWN ON THE PLAN OR SUCH OTHER POSITION AS AGREED FROM TIME TO TIME IN CONSULTATION WITH THE FIRE AUTHORITY.

REVISION A - Existing plan updated

April 2012

PEMBROOK

Project: WHITE KNIGHT

Scale 1:100 @A3

Drawing Number 2590-81

Rev A