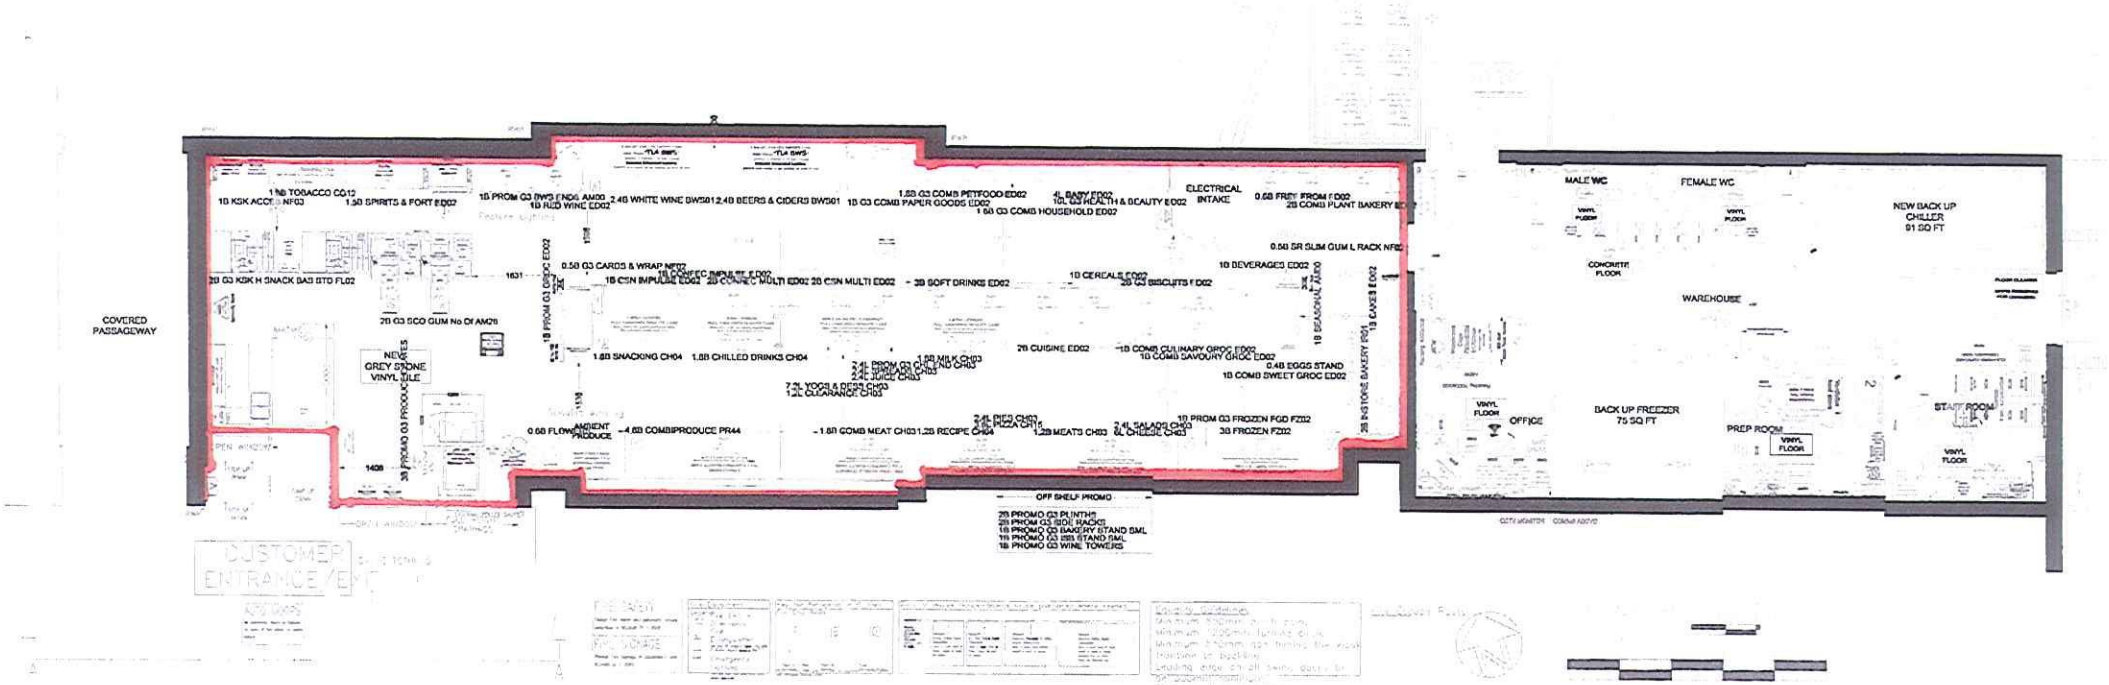

SHOP FLOOR - 1:50

ORDNANCE SURVEY MAP (NTS)

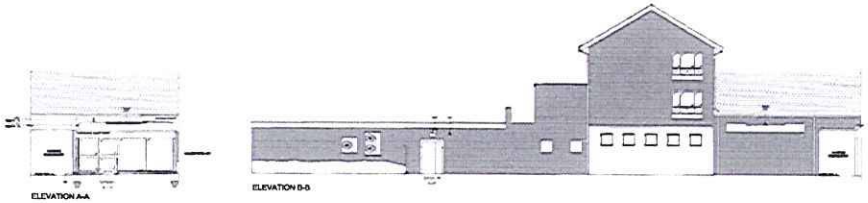

ELEVATIONS

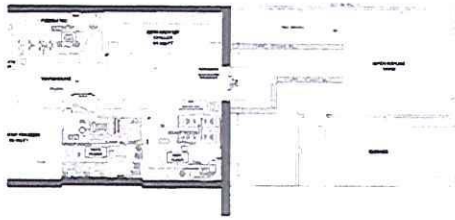

BACK OF HOUSE - 1:100

Description of Amends
18/09/2017-7823 - POUND HILL - P5F1M0/NC
Feasibility CAD.

14/09/2017-7823 - POUND HILL - P5F2M0/BRA
1. Fire extinguishers removed from behind silk.
2. Window graphic revised.
3. Existing freezers replaced with new.
4. Boxing out added between frozen & bakery.
5. Sales floor/ Warehouse wall shown solid.
6. Type C amended to Palisade fence enclosure.
7. Floor cleaner relocated to rear exit door.
8. Rear exit de-commisioned as a fire exit.
9. Existing AC units removed from external wall.
10. New back up freezer door relocated.
11. Fixed staff room table replaced with new.
12. Office layout re-configured. Comms cupboard placed in office.
13. New sink and WHB in bakery.

20/09/2017-7823 - POUND HILL - P5F3M0/NC
Scheme Validation Amends:
1. Relocated BWS Prom next to Red Wine.
2. Amended Canopy label to show 'covered'.

23/09/2017-7823 - POUND HILL - P5F4M0/NC
Locked CAD Amends
1. Added Gift and Sim Cards.
2. Split Soft Drinks and Snacking Chilled Case.
3. Swopped Combined Chilled and Milk Cases.

26/09/2017-7823 - POUND HILL - P5F4M1/BS
Initial GSM space added

04/10/2017-7823 - POUND HILL - P5F5M1/NC
Removed 1 x 1m Ambient Bay and replaced with 2 x 0.8mm Bays.

07/11/2017-7823 - POUND HILL - P5F6M1/CS
External storage areas revised.

= licenced area

Standard Notes

CDM Regulations 2015

Exceptions
Any areas of the proposed that are not in-line with the current model should be detailed here along with the reason and thinking behind it. To also include any by-laws or covenants.

Store Demographic:
Striving: No

Check/Set Added:
Asset Planner: NC
Date: 18/08/2017

Risk Rating: 5
Planning:
Lease

Additional Equipment

VND	0
Magazines	0
Cards	1
Impulse Confect.	1
Impulse CSN	1
Pizza Space	2
ISD	2
BWS Prom	1
Eden Bakery Stand	1
Grocery Prom	2
Electrical Shelving	N/A
Roll Cages BOH	0
Promo Plinths	1
Steak Kit	1

Drawing Information

	Existing	Proposed
Gross Building Area (GBA)	2474 Sq.Ft.	2474 Sq.Ft.
Gross Sales Area (GSA)	1580 Sq.Ft.	1572 Sq.Ft.
Net Sales Area (NSA)	1486 Sq.Ft.	1538 Sq.Ft.
Back of House Information		
Back Of House	894 Sq.Ft.	1085 Sq.Ft.
Back Up Chilled	29 Sq.Ft.	91 Sq.Ft.
Back Up Frozen	29 Sq.Ft.	88 Sq.Ft.

Drawn By: NC — Scale: 1:50
Email: natasha.constantine@coop.co.uk
Meetings
Drawing Review: xx/xx/xxxx
Sign Off Meeting: xx/xx/xxxx
Drawing Status: Stage 5: Locked CAD

SURVEY OVERLAID

POUND HILL
8 POUND HILL PARADE
CRAWLEY
RH10 7EA

Store Phone No: 01293 512 310
Format: EDC — Hub Number: 7823
Drawing Information
Brief Description Of Works.
Proposed Fixture Layout
Latest system drawing
Job Originated By:
Refurbishment 2017
Drawing No: POUND HILL-P5 — Fixture Rev: P6 — Macro Rev: M1

A1