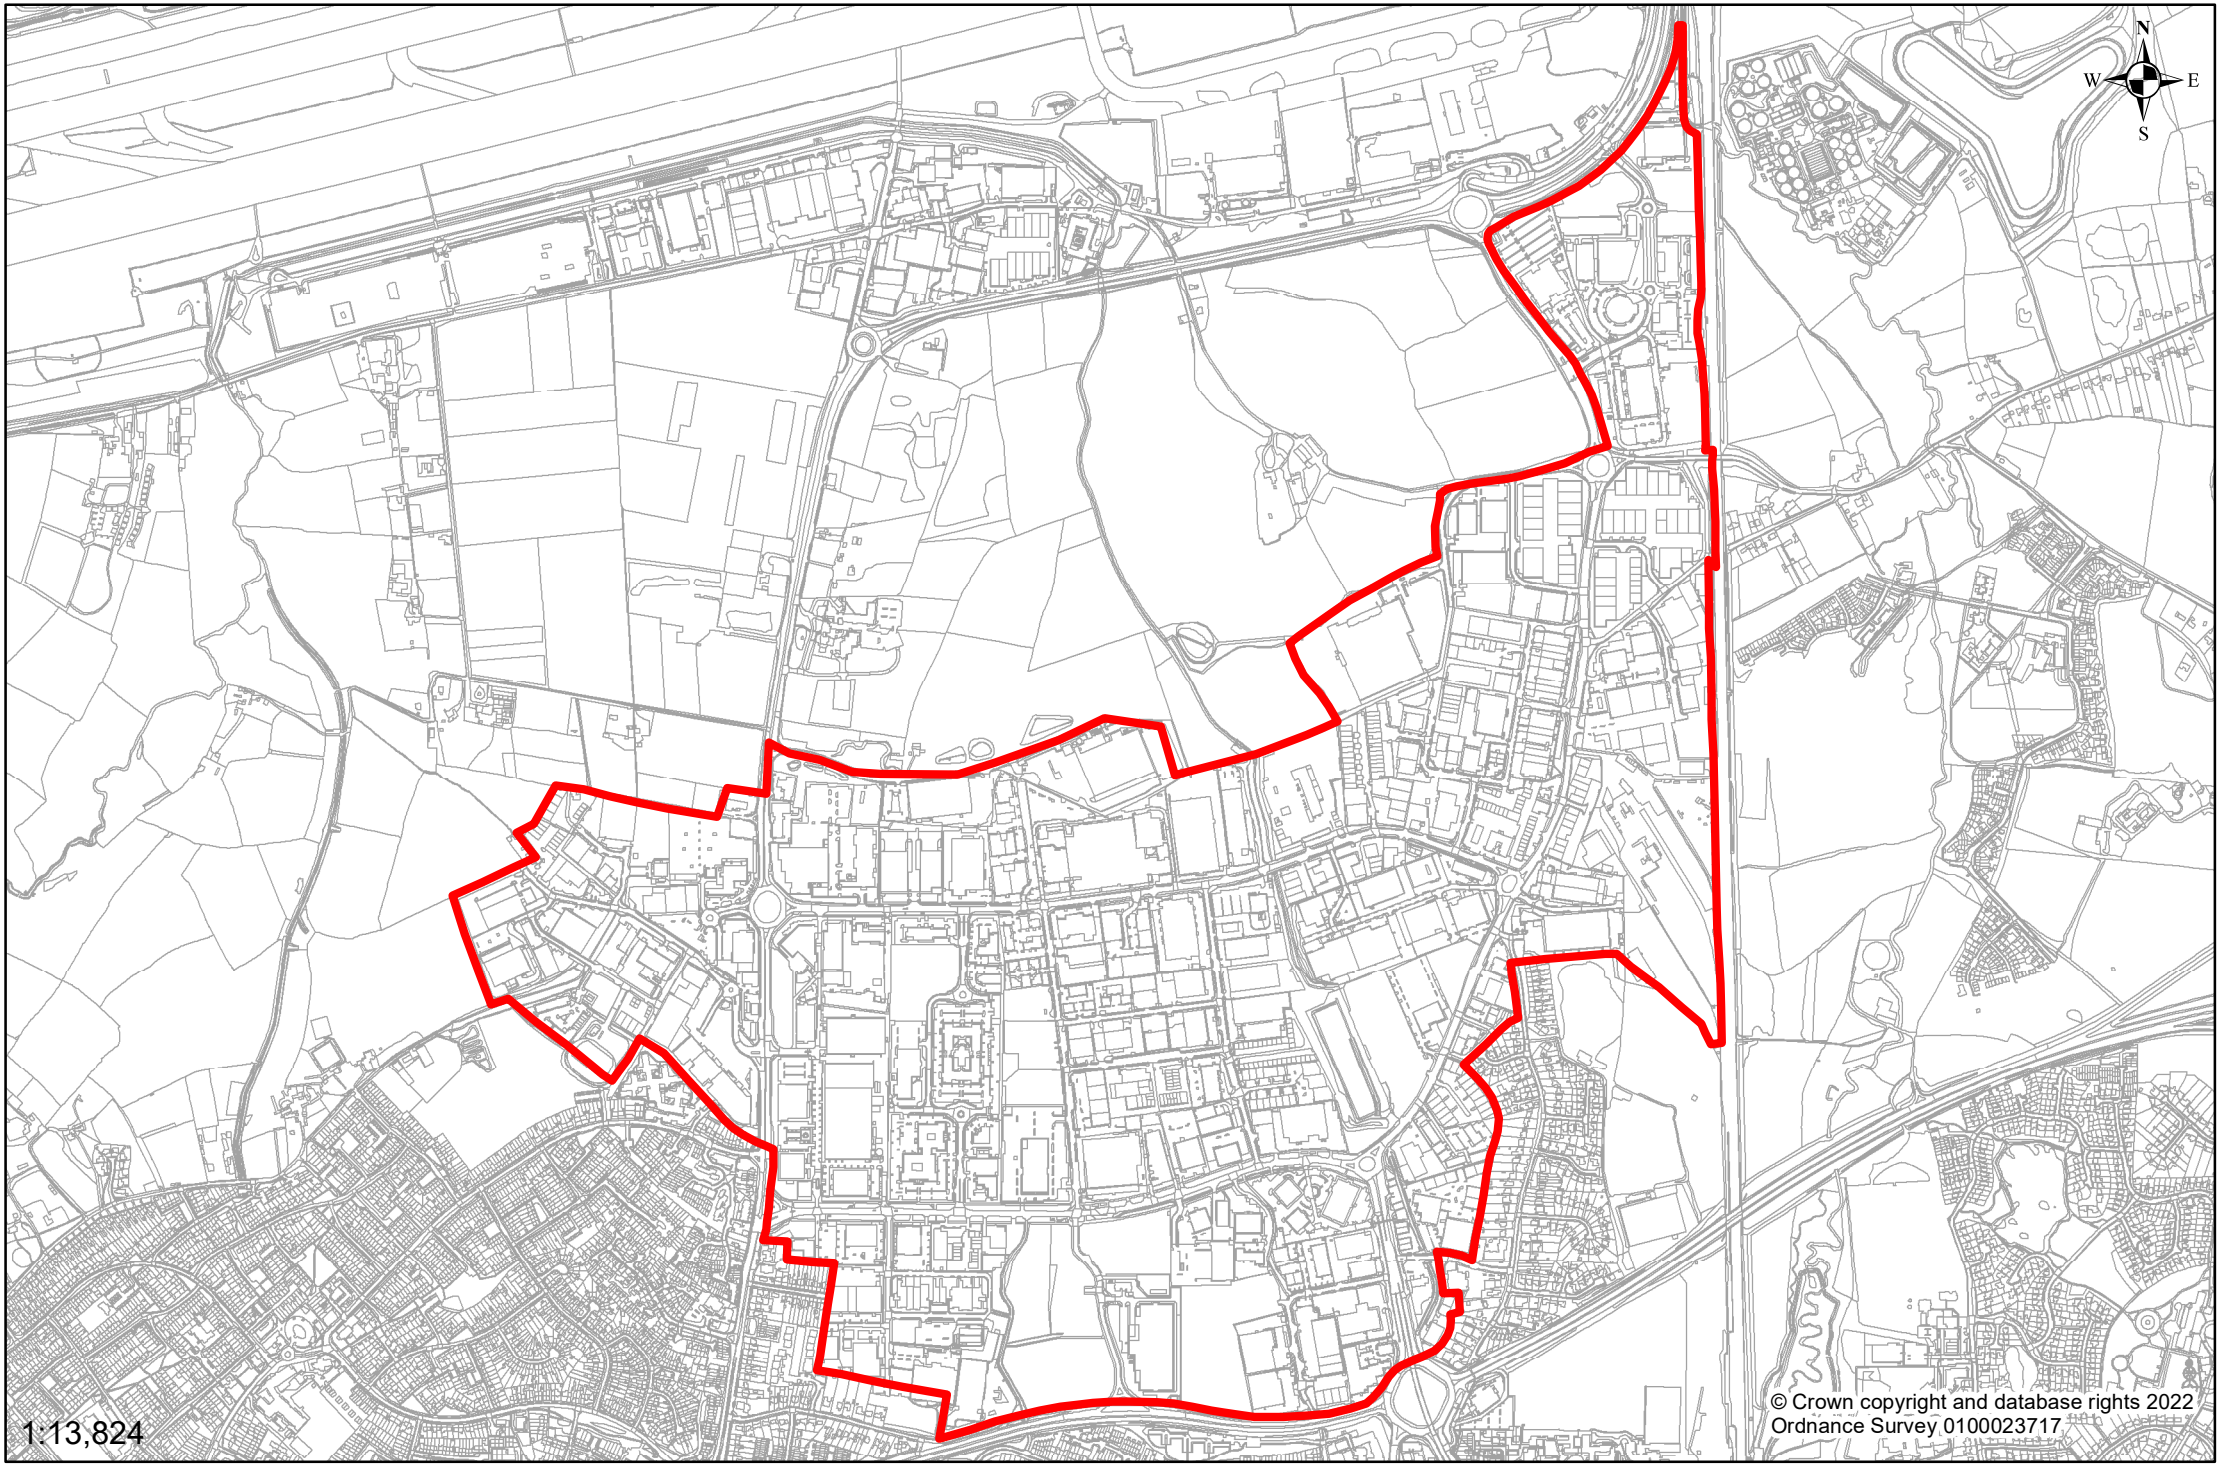ARTICLE 4 DIRECTION: MANOR ROYAL