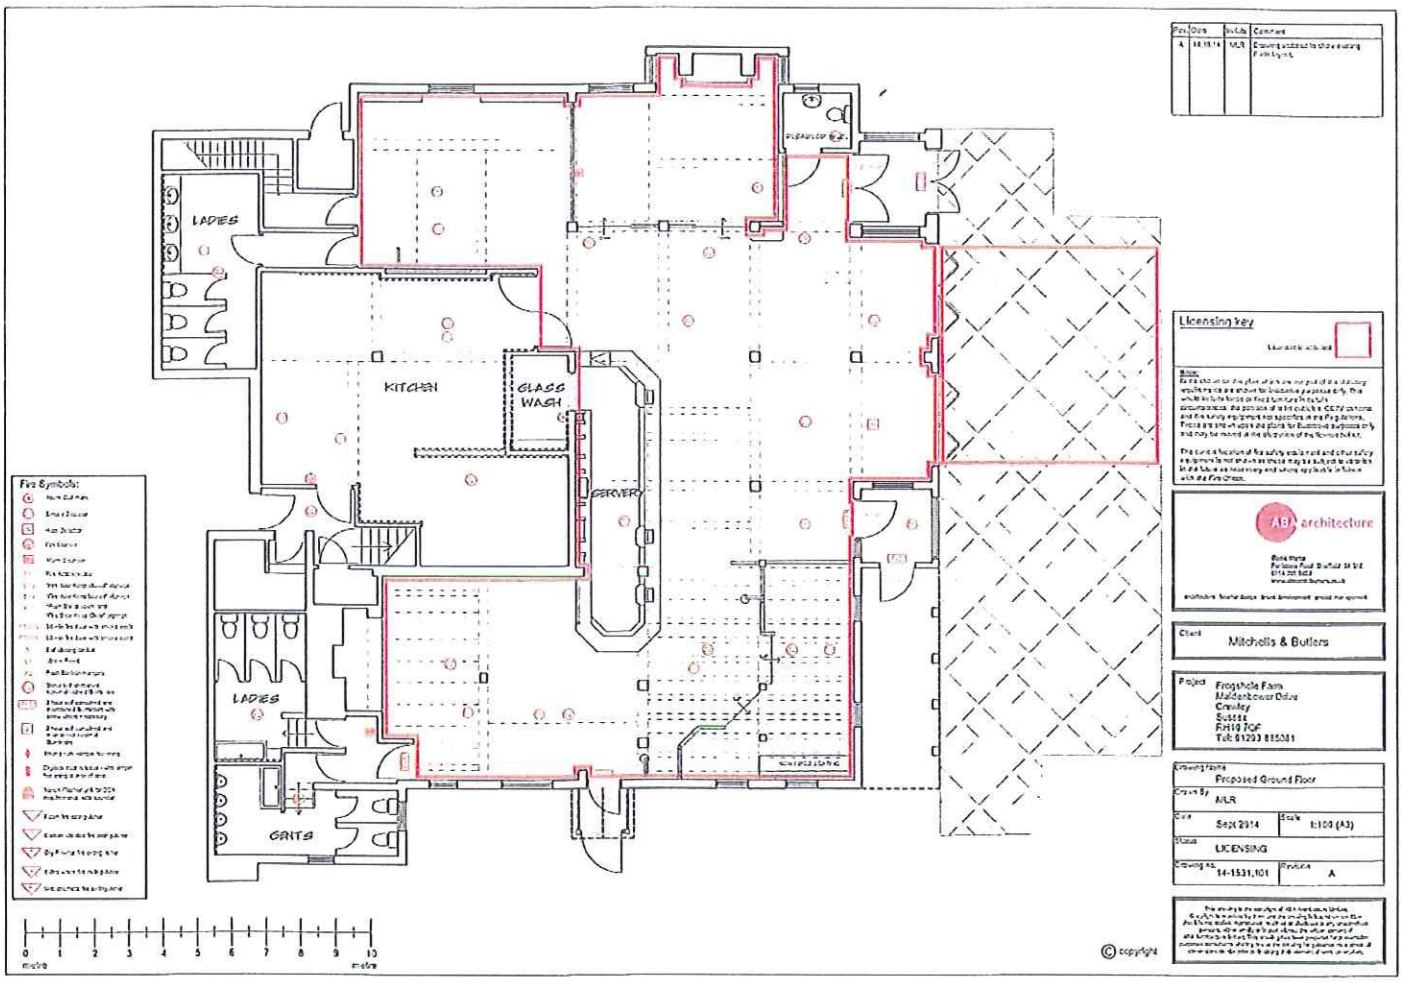CURRENT PLAN